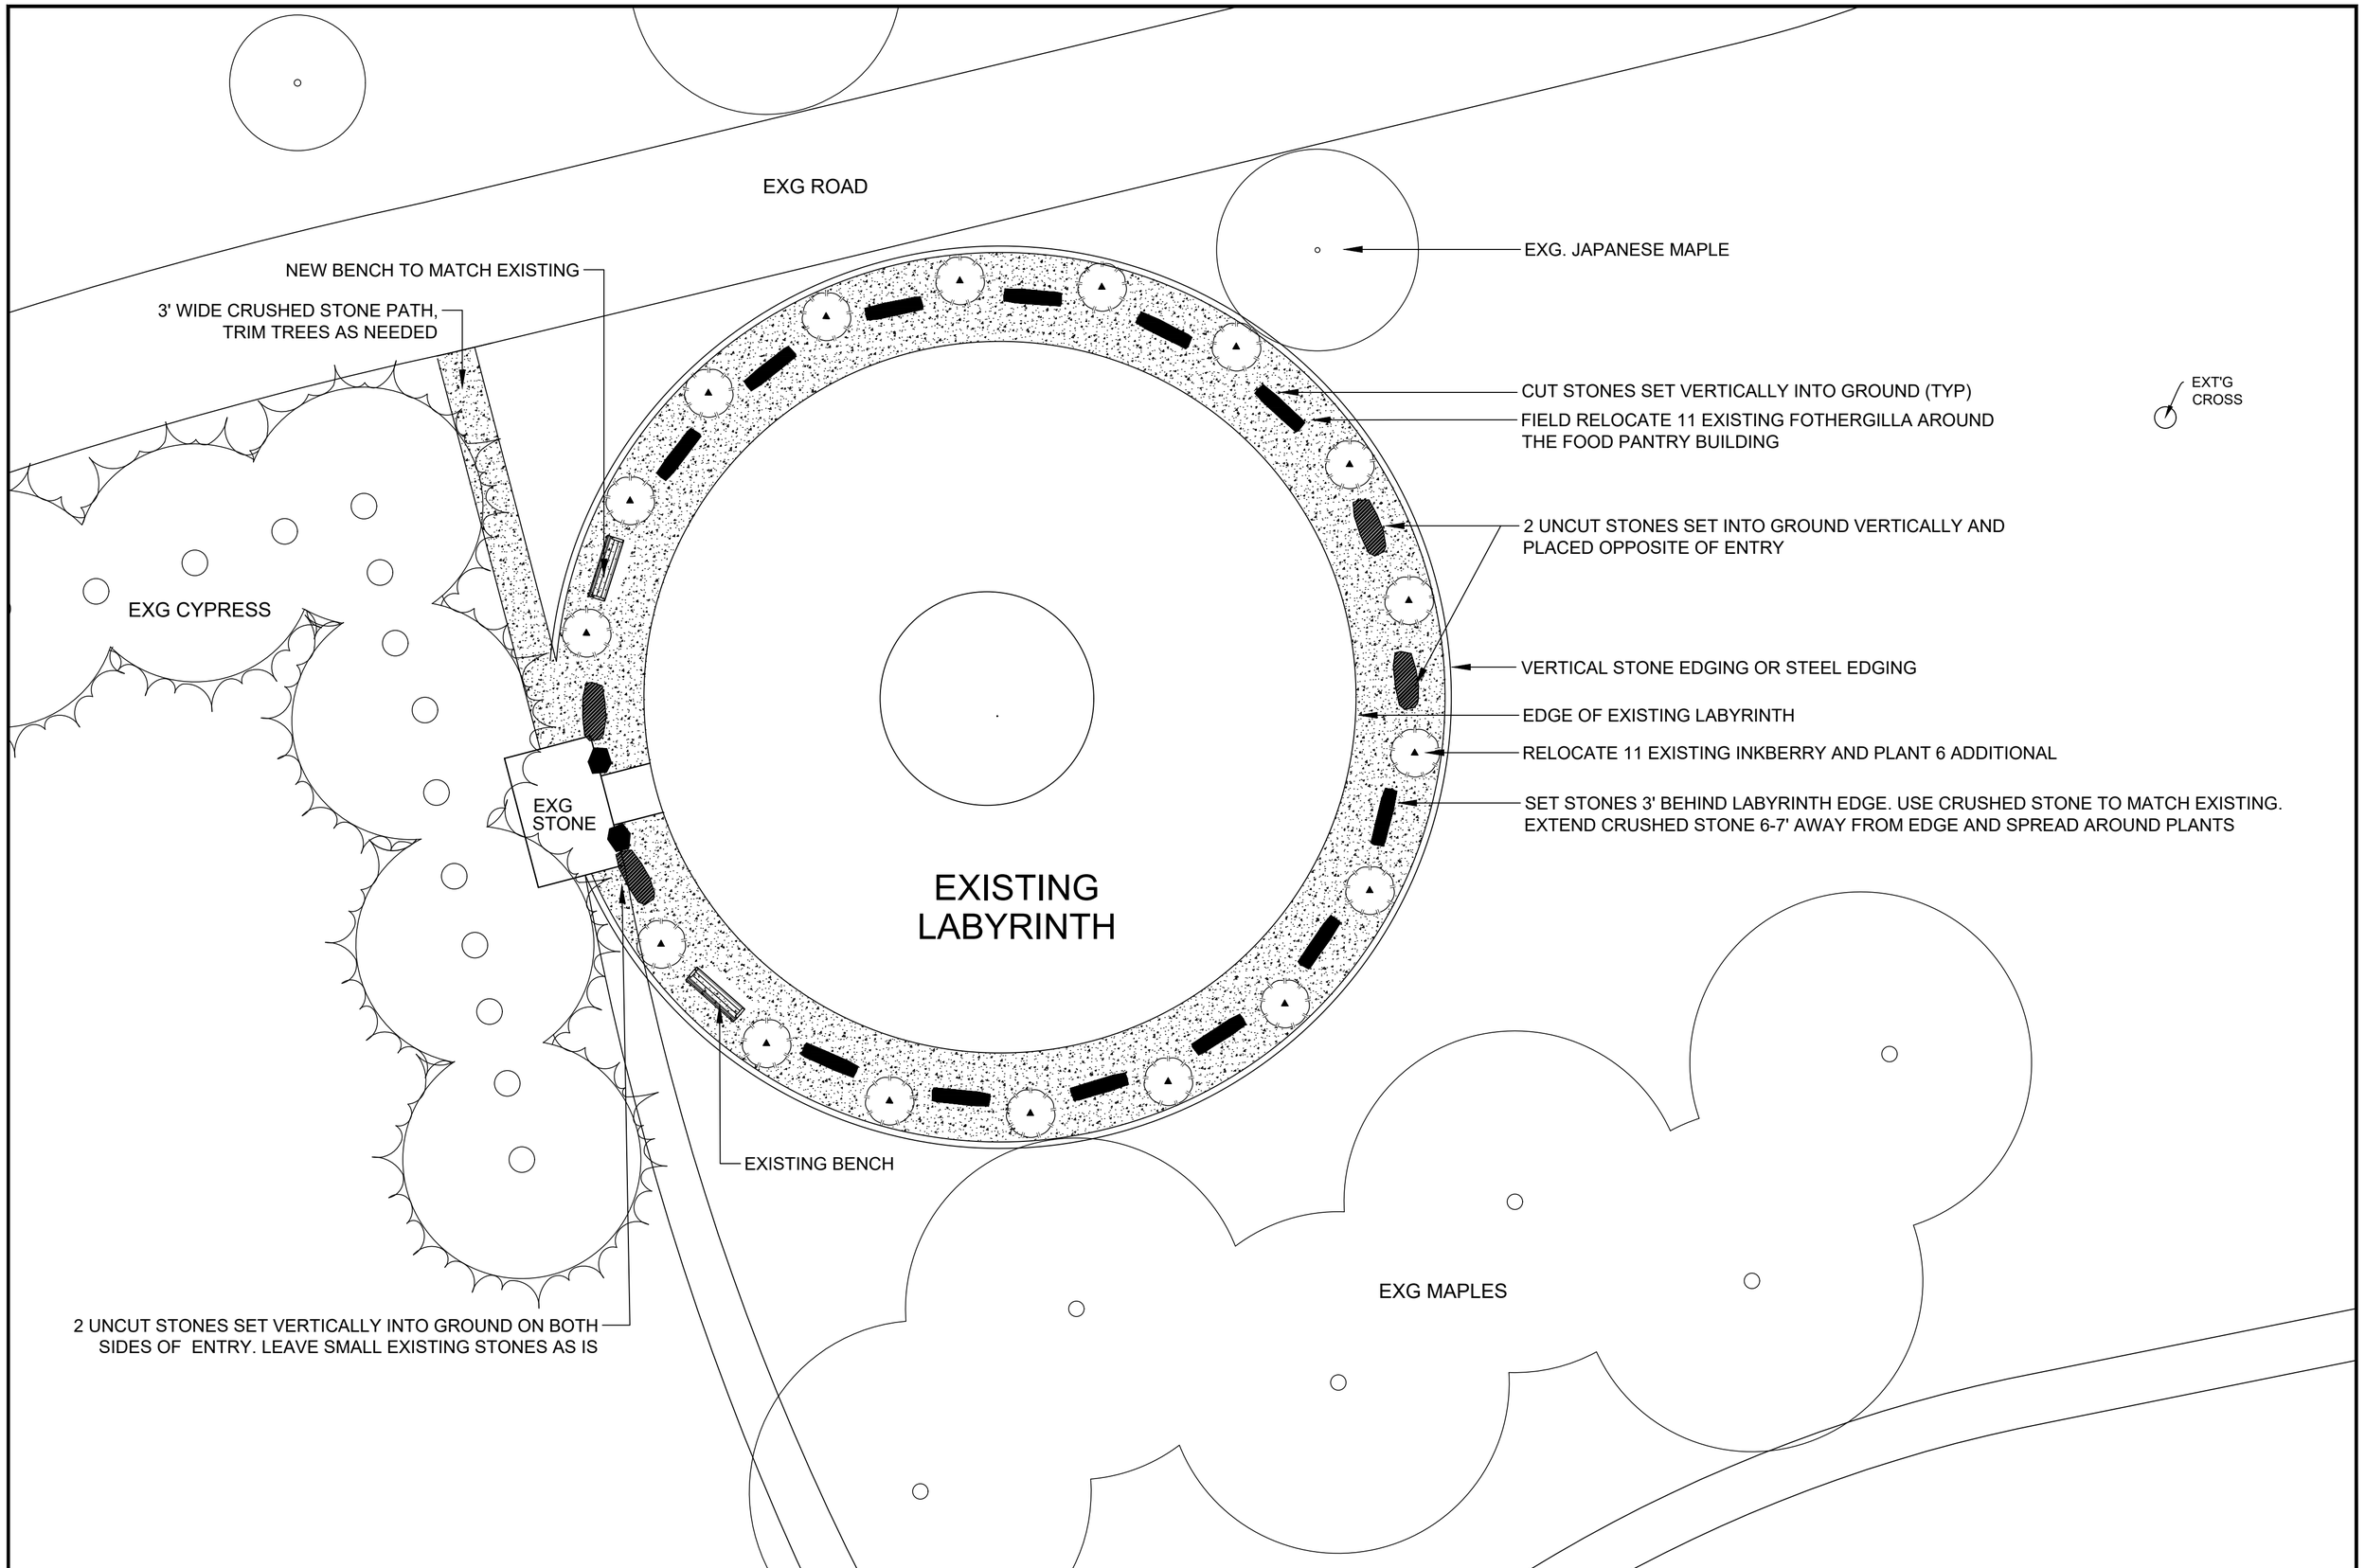

35° North Landscape Services
PO Box 1999
Brevard, NC 28712
828.338.9921

Calvary Episcopal Church

2840 Hendersonville Rd. Fletcher, NC

Revisions:

Scale: 1/8"=1'-0"
4' 8' 16'

NORTH

Drawn By: Mary Weber
Date: 1/24/22
Job:
Sheet:
Of 1